
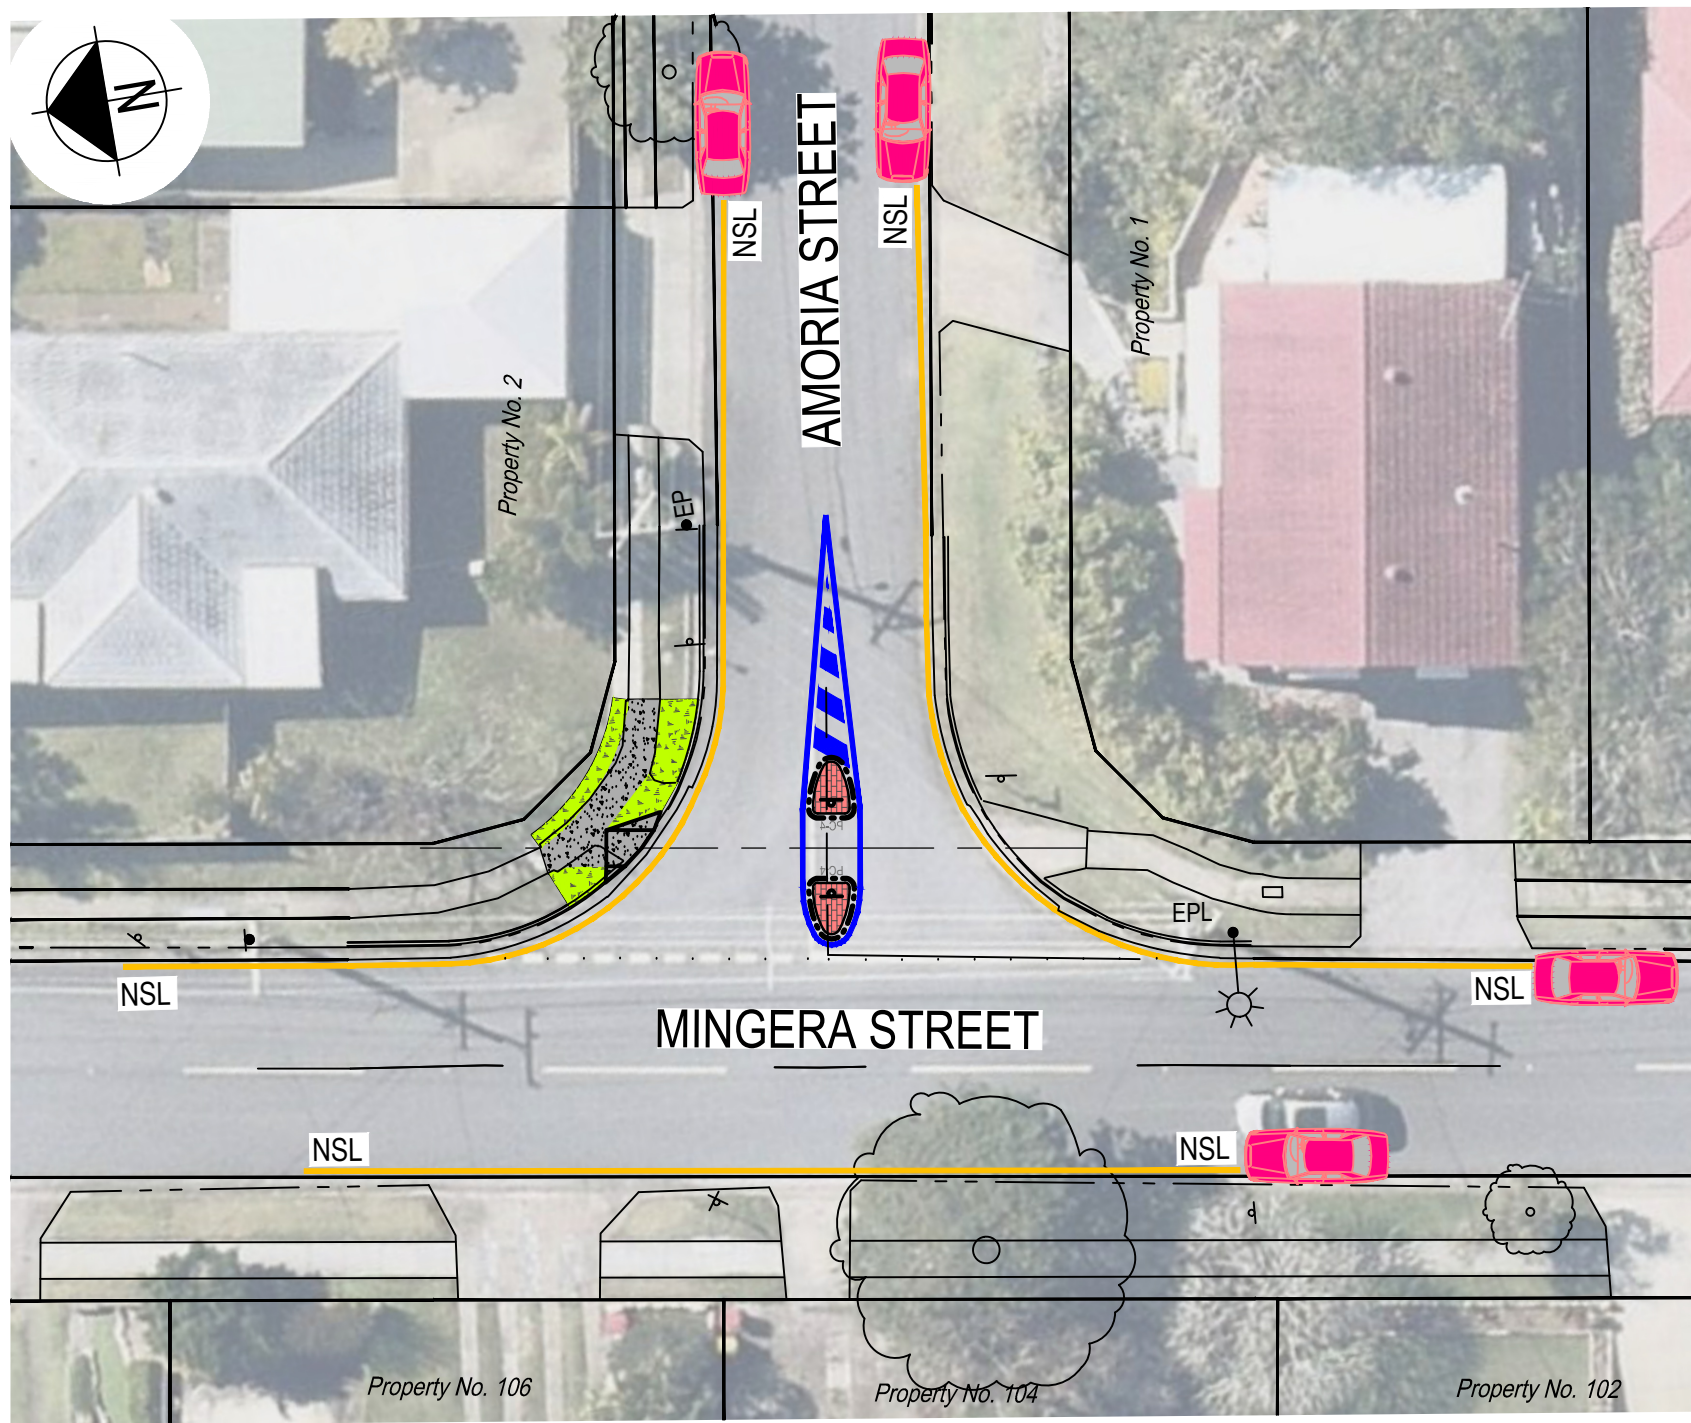
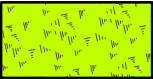
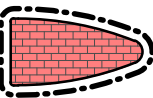
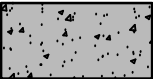


Local Access Network Improvements

Amoria St at Mingera St - Mansfield

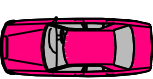

LEGEND:

-  Existing Trees
-  Area to be Turfed
-  150mm High Stencilled Concrete Island
-  Area to be Concrete
-  Kerb Ramp
-  Painted Lines (Drive Over to Access Properties)
-  Indicates Parking
-  Indicates No Stopping Areas
-  Yellow No Stopping at Intersections - 10m Minimum Clearance Rule

Note: QLD Road Rules SEC.170 (4)
Requires No Stopping Within
10m of Intersection.

Consultation

260019 / 401
DATA INFORMATION
Brisbane City Council (unless stated below)
Cartography © 2013 Department of Natural Resources and Mines
Contours © 2002 AAMHatch
StreetPro digital spatial data © 2016 Pitney Bowes Inc.
2020 Neatmap © 2020 Neatmap Pty Limited
2012 - 2016 Aerial Imagery © 2011 AAMH Pty Limited
2008 Aerial Imagery © 2008 AAMHatch Pty Limited
2005 Aerial Imagery © 2007 Fugro Spatial Solutions
2005 Aerial Imagery © 2005 GNS
2014 Brisbane street map © 2009 Melway Publishing

DATA DISCLAIMER
In consideration of Council, and the copyright owners listed above, permitting the use of this data, you acknowledge and agree that Council, and the copyright owners, give no warranty in relation to the data (including accuracy, reliability, completeness, currency or suitability) and accept no liability (including without limitation, liability in negligence) for any loss, damage or costs (including consequential damage), relating to any use of this data.

SECURITY LABEL: FOR PUBLIC USE ONLY



Dedicated to a better Brisbane