SUBURBAN CORRIDOR MODERNISATION

WILSTON ROAD - WILSTON

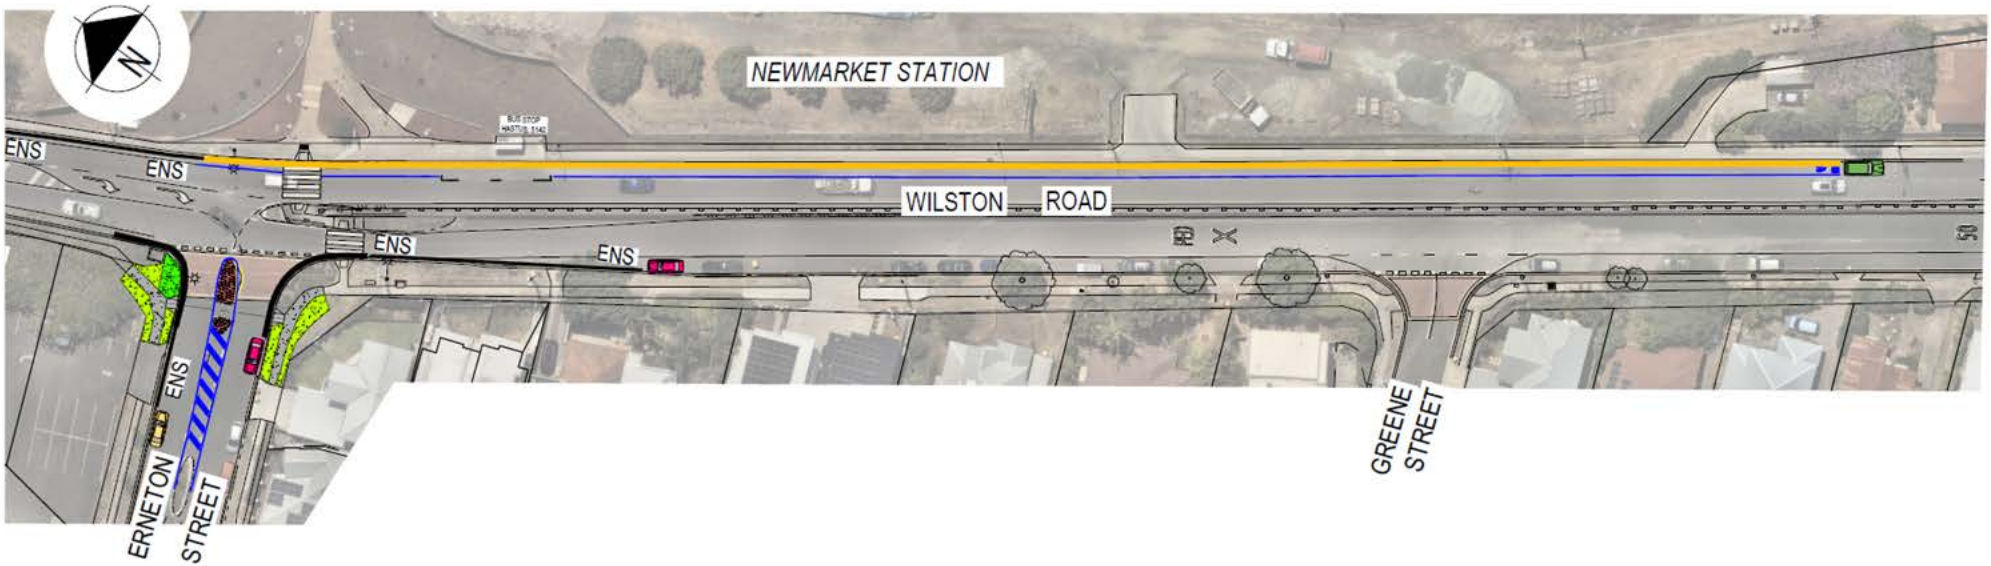

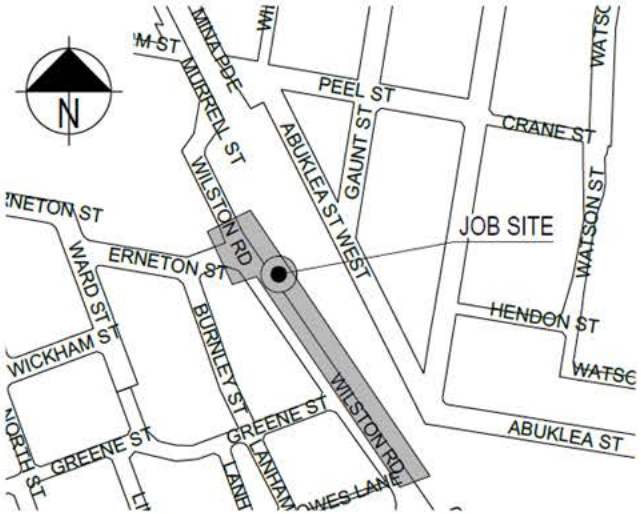

LOCATION

LEGEND:

- EXISTING TREES
- AREA TO BE TURFED
- 150mm HIGH STENCILLED CONCRETE ISLAND
- AREA TO BE CONCRETE
- KERB RAMP
- PAINTED LINES (DRIVE OVER TO ACCESS PROPERTIES)
- INDICATES PARKING
- INDICATES NO STOPPING AREAS
- ENS — INDICATES EXISTING NO STOPPING AREAS
- YELLOW NO STOPPING AT INTERSECTIONS - 10m MINIMUM CLEARANCE RULE

NOTE: QLD ROAD RULES SEC.170 (4) REQUIRES NO STOPPING WITHIN 10m OF INTERSECTION.

DATA INFORMATION
Brisbane City Council (unless stated below)
Cadastre © 2012 Department of Natural Resources and Mines
Contours © 2005 AAMHatch
QImap® is digital spatial data © 2010 Pitney Bowes Inc.
2005 Nearmap © 2005 Nearmap Pty Limited
2012 - 2010 Aerial Imagery © 2011 Aerial Pty Limited
2009 Aerial Imagery © 2009 AAMHatch Pty Limited
2007 Aerial Imagery © 2007 Fugro Spatial Solutions
2005 Aerial Imagery © 2005 QASCO
2010 (Streets) edited data © 2009 Whereis® Publishing

DATA DISCLAIMER
In consideration of Council, and the copyright owners listed above, permitting the use of this data, you acknowledge and agree that Council, and the copyright owners, give no warranty in relation to the data (including accuracy, reliability, completeness, currency or suitability) and accept no liability (including, without limitation, liability in negligence) for any loss, damage or costs (including consequential damage) relating to any use of the data.

3178 5413 / 401

SECURITY LABEL: **FOR PUBLIC USE ONLY**

BRISBANE CITY

Dedicated to a better Brisbane